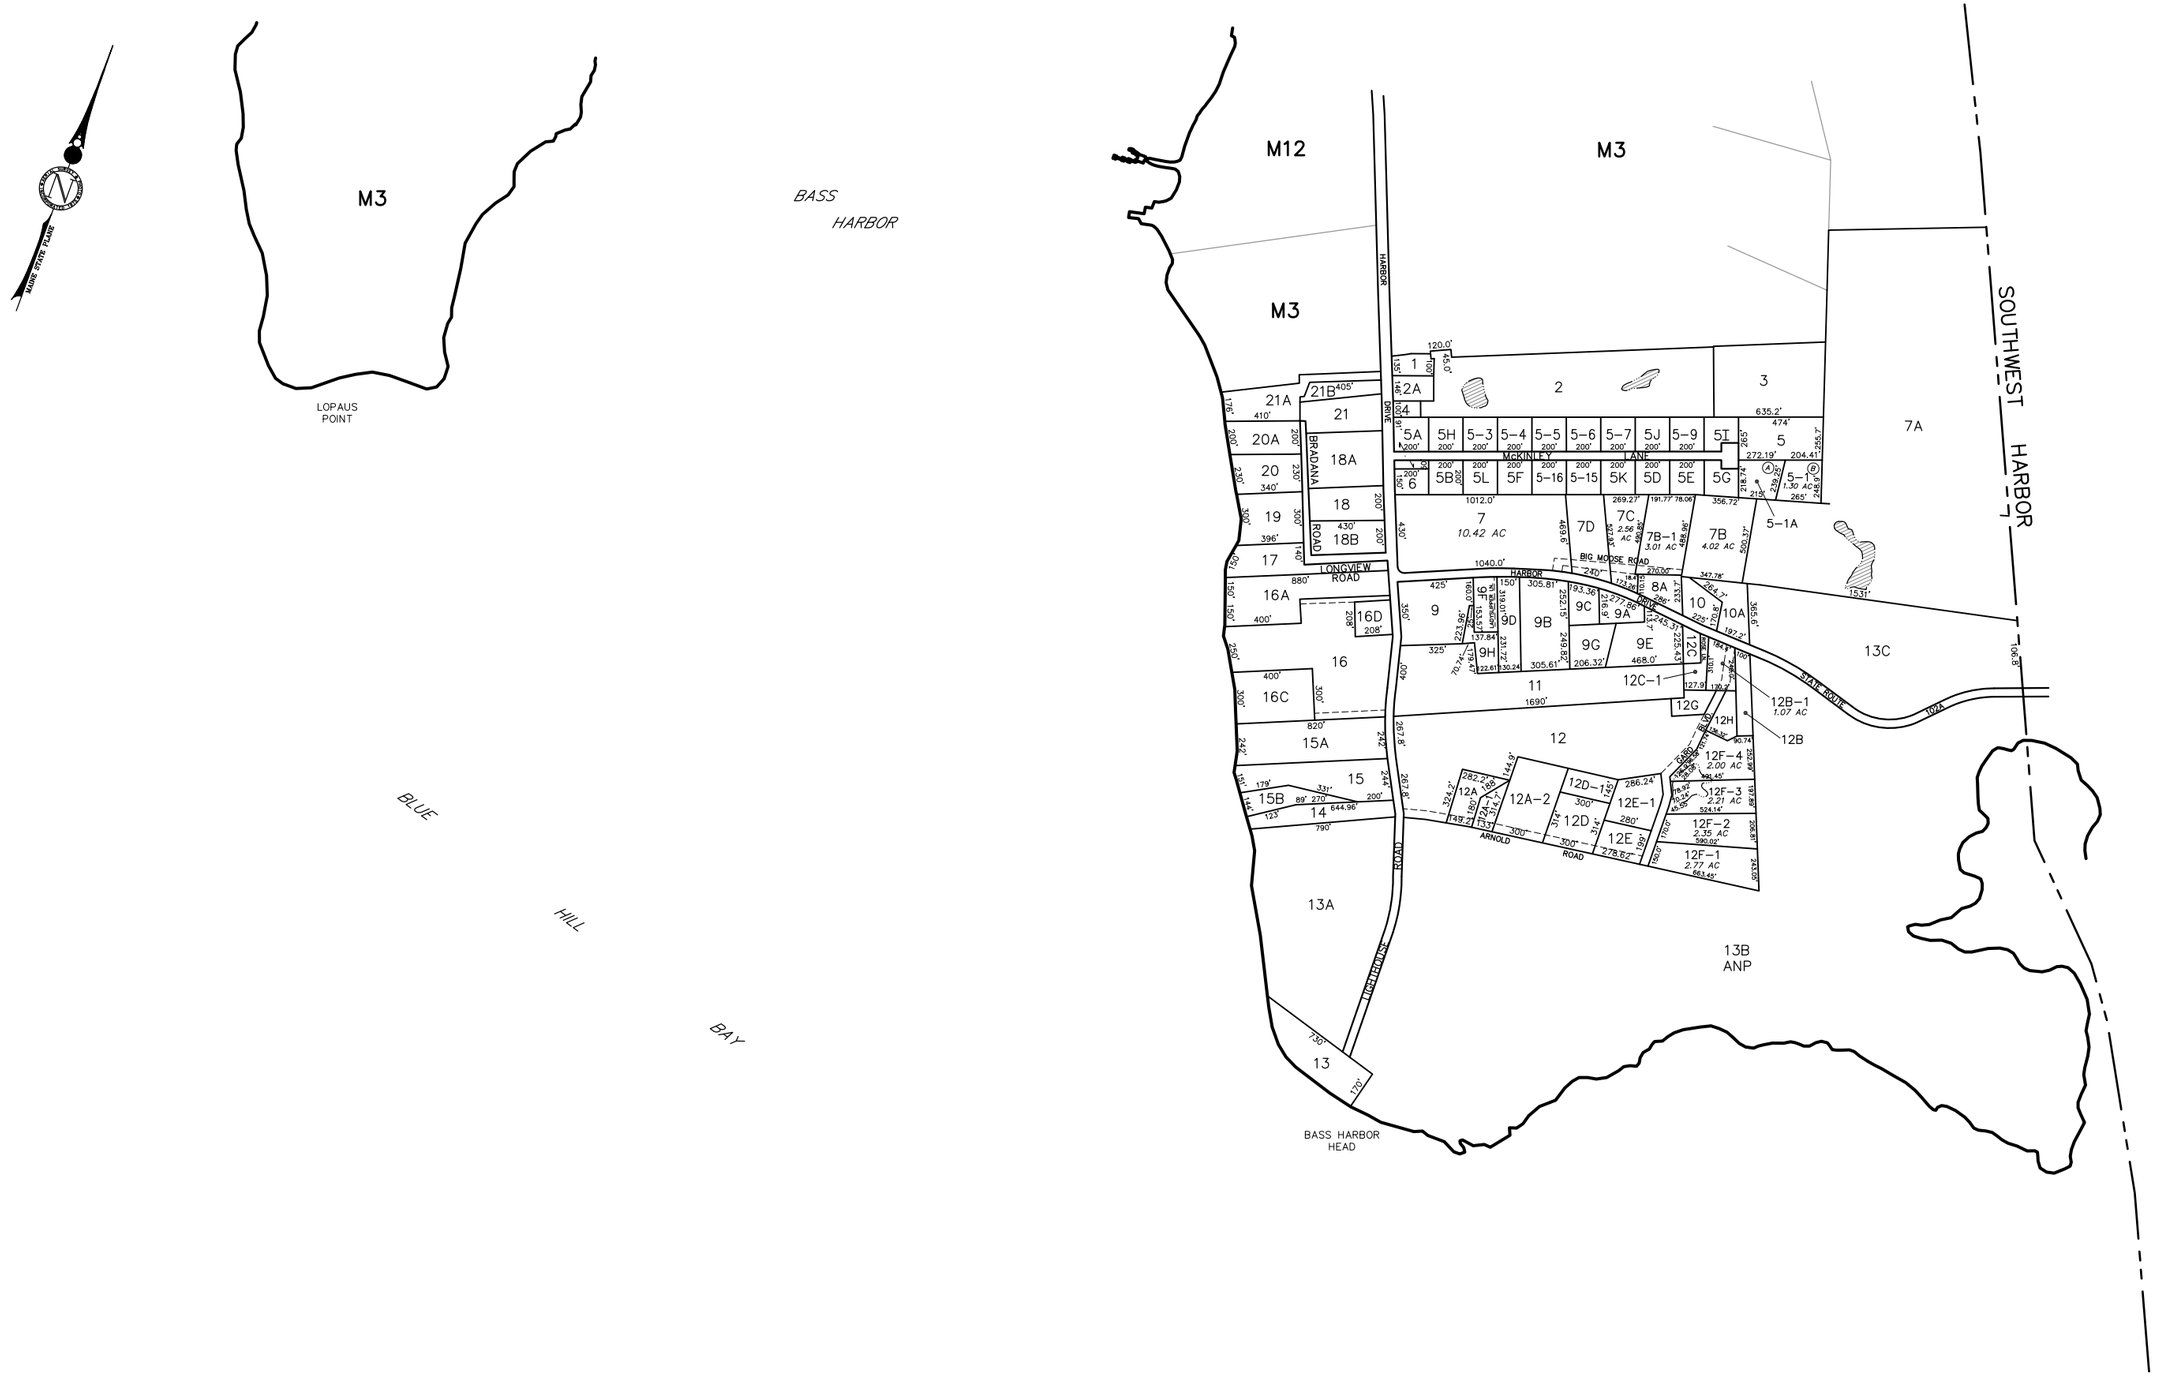

PREPARED BY: AERIAL SURVEY & PHOTO, INC.
AIRPORT ROAD, NORRIDGEWOCK, MAINE
(207) 634-2006

NOTE: The Town of Tremont assumes no responsibility for the accuracy of individual parcels represented on this map. For assessment purposes only. Not to be used for conveyances or legal description.

LEGEND:

PARCEL NUMBER	388 (Part of Map/Lot)	LINE DIMENSION	161.21'
MATCH LINE		PARCEL AREA	20,000 SF OR 7.000 AC
ADJACENT MAP	M5	SUBDIVISION LOT NO.	9
ANP	Acadia National Park	APPROXIMATE HIGH WATER LINE	

200 0 400 800 1200 1600 FEET

PROPERTY MAP
TOWN OF TREMONT
HANCOCK COUNTY, MAINE
SCALE: 1"=400' APRIL 1, 2011