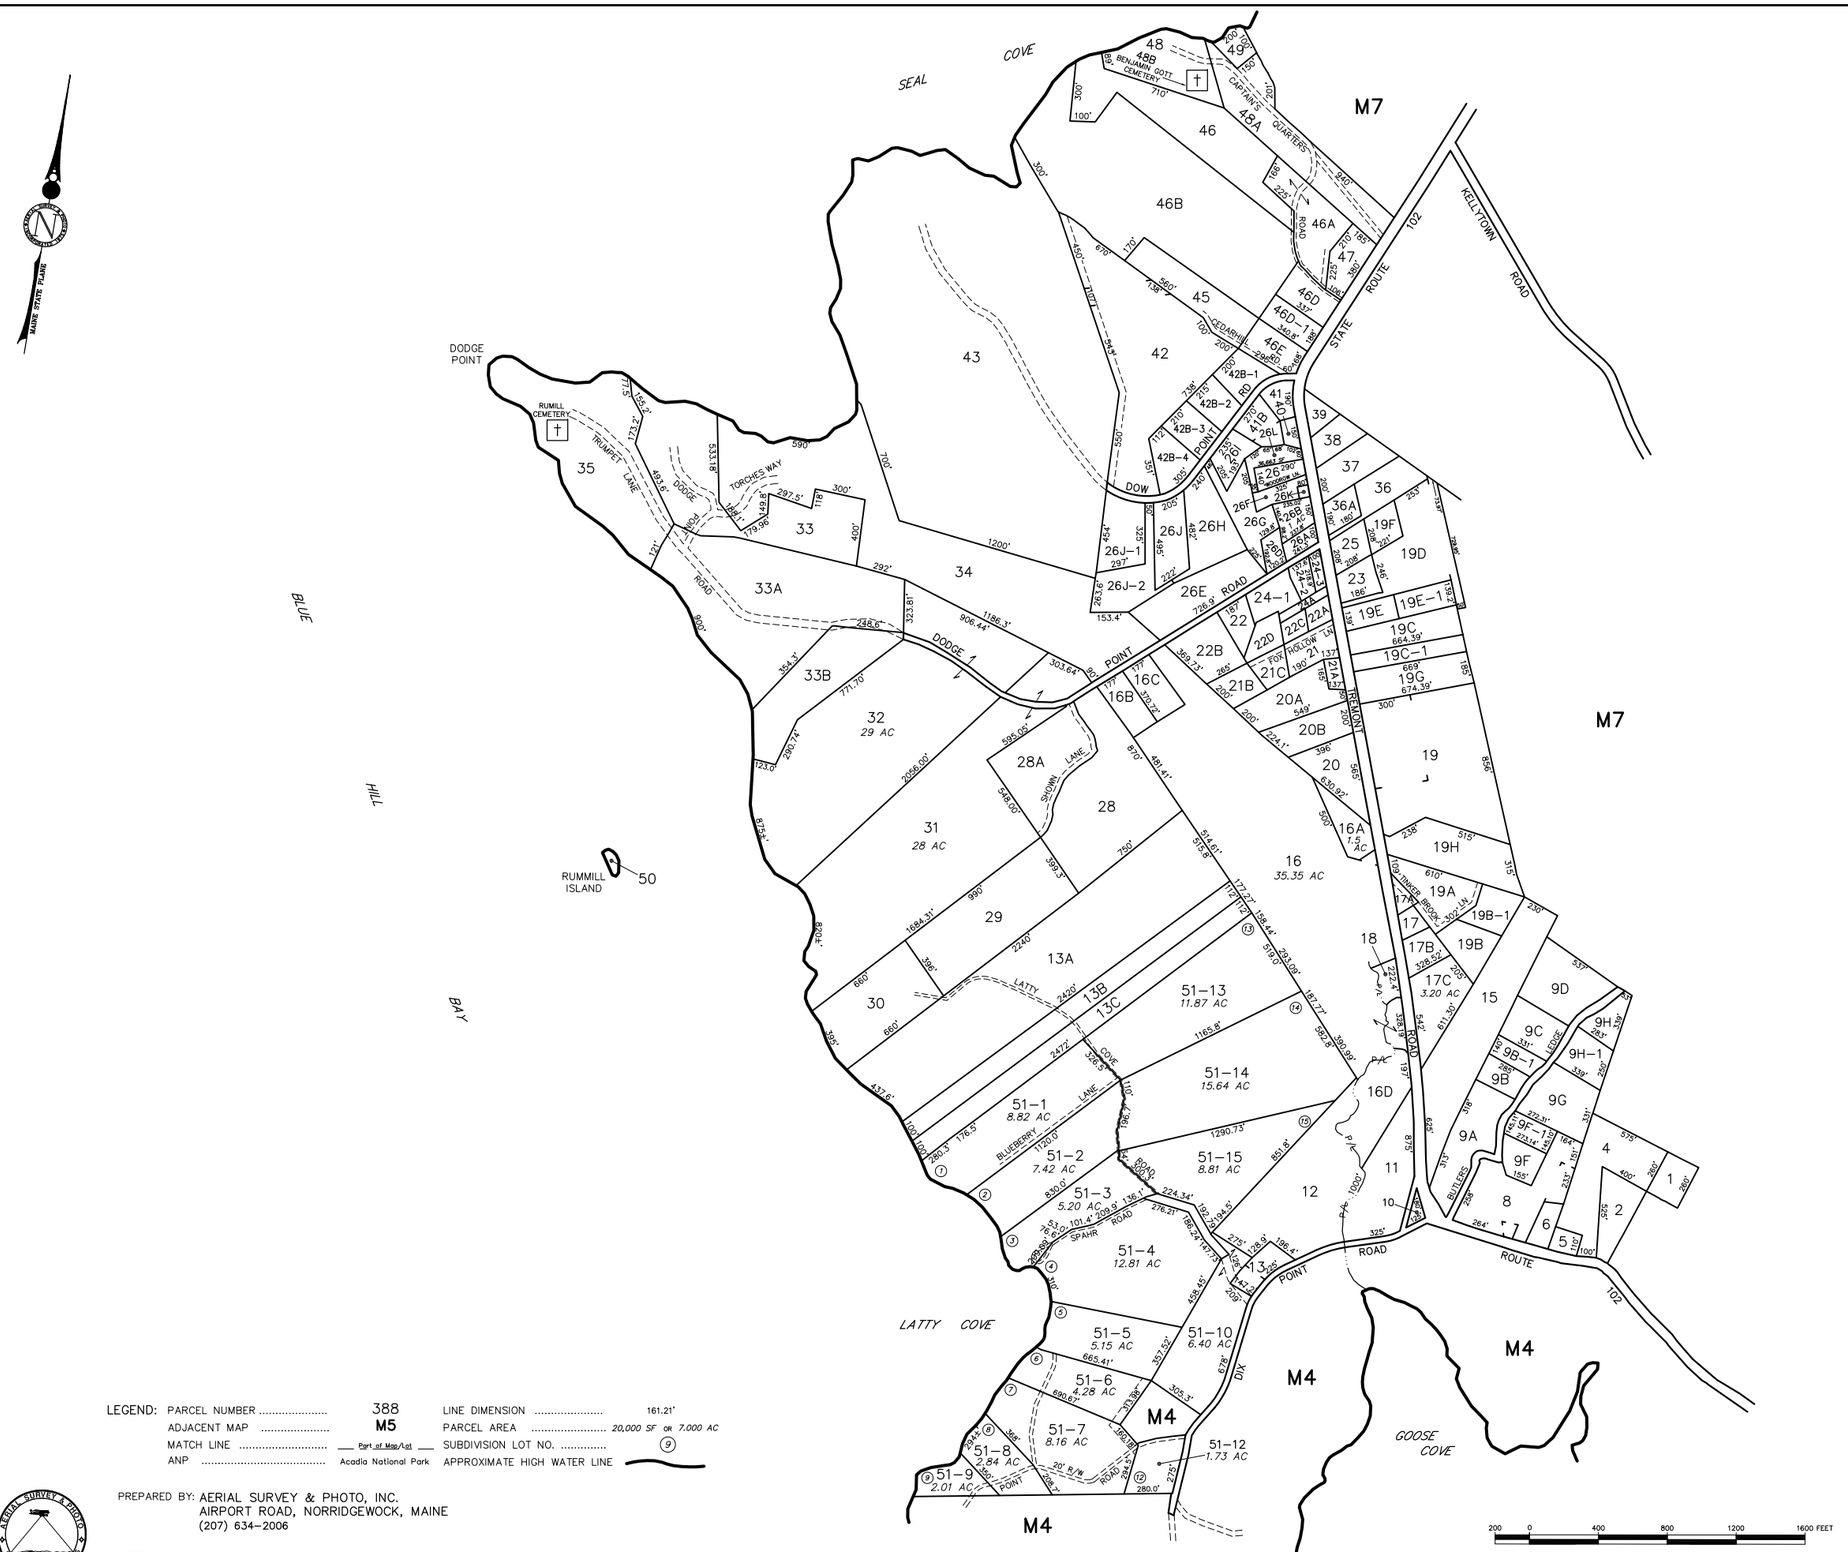

LEGEND:

PARCEL NUMBER	388	LINE DIMENSION	161.21'
ADJACENT MAP	M5	PARCEL AREA	20,000 SF OR 7.000 AC
MATCH LINE	Part of Map/Lot	SUBDIVISION LOT NO.	(9)
ANP	Acadia National Park	APPROXIMATE HIGH WATER LINE	

PREPARED BY: AERIAL SURVEY & PHOTO, INC.
AIRPORT ROAD, NORRIDGEWOCK, MAINE
(207) 634–2006

NOTE: The Town of Tremont assumes no responsibility for the accuracy of individual parcels represented on this map. For assessment purposes only. Not to be used for conveyances or legal description.

PROPERTY MAP

TOWN OF TREMONT

HANCOCK COUNTY, MAINE

SCALE: 1"=400' APRIL 1, 2011